Appendix B – Historic Maps

CONTINUED ON SHEET 2 OF 4

NIAGARA FALLS

Scale in Feet

SHEET 1 OF 4

DATE DRAWN UNKOWN

Reference
- Frame Building
- Brick
- Stone
- Iron Coud
- Barn
- Hydrant
- Steam R.R.
- Electric R.R.
- Fire Alarm
- Hand Line
- WD1 Ward Number
- 41 Lot Number
- (2) Adjoining Plate
- Police Box
- Street

NIAGARA RIVER

NEW YORK STATE RESERVATION

WD 1 WD 2 WD 5 WD 6 WD 7

41 42 43 44

FALLS ST

NIAGARA ST

FERRY ST

BUFFALO AVE

RIVERWAY

WILLOW ISLAND

JONES ISLAND

THE LOOP

Home of Shredded Wheat Natural Food Co.

International Paper Co.

Niagara Power Co.

Buffalo & Niagara Falls Electric Light & Power Co.

Niagara Falls Power Co.

The Double Foundry & Machine Shop

Lockport Paper

WELCH

ADAMS

RIVERSIDE

MCKENNA

CONTINUED ON SHEET 3 OF 4

NIAGARA FALLS

Scale in Feet

SHEET 2 OF 4

Reference

NIAGARA RIVER

Ward 2

Ward 3

Ward 7

Ward 8

Ward 9

OAKWOOD CEMETERY

CONTINUED ON SHEET 1 OF 4

CONTINUED ON SHEET 4 OF 4

De Veaux College

33

Niagara Falls Hydraulic Power & Mfg Co

34

The Carter Crume Co. Ltd.

35

36

22

23

WP 4

WP 9

VERMONT AVE.

NEW JERSEY AVE.

CONNECTICUT AVE.

RHODE ISLAND AVE.

VIRGINIA AVE.

TENNESSEE AVE.

CYPRESS AVE.

BEECH AVE.

CALUMET AVE.

GARDEN

CENTER AVE.

PATTERSON AVE.

GROVE AVE.

DEPOT AVE.

NORTH AVE.

NIAGARA

ONTARIO

CLEVELAND

JERAULD AVE.

SENECA

CAYUGA

CLIFTON AVE.

CHEROKEE AVE.

CHASM

PEARL ST.

BELLEVUE

MAIN ST.

HIGHLAND AVE.

MAIN

SUGAR

SEVENTEENTH

Reference

Frame Building
Brick
Stone
Iron Clad
Barn
Hydrant
Steam R.R.
Electric R.R.
Fire Alarm
Ward Line
WP Ward Number
36 Lot Number
Adjoining Plate
Steps

SHEET 3 OF 4

NIAGARA FALLS

CONTINUED ON SHEET 2 OF 4

NIAGARA FALLS

Scale in Feet.

SHEET 4 OF 4

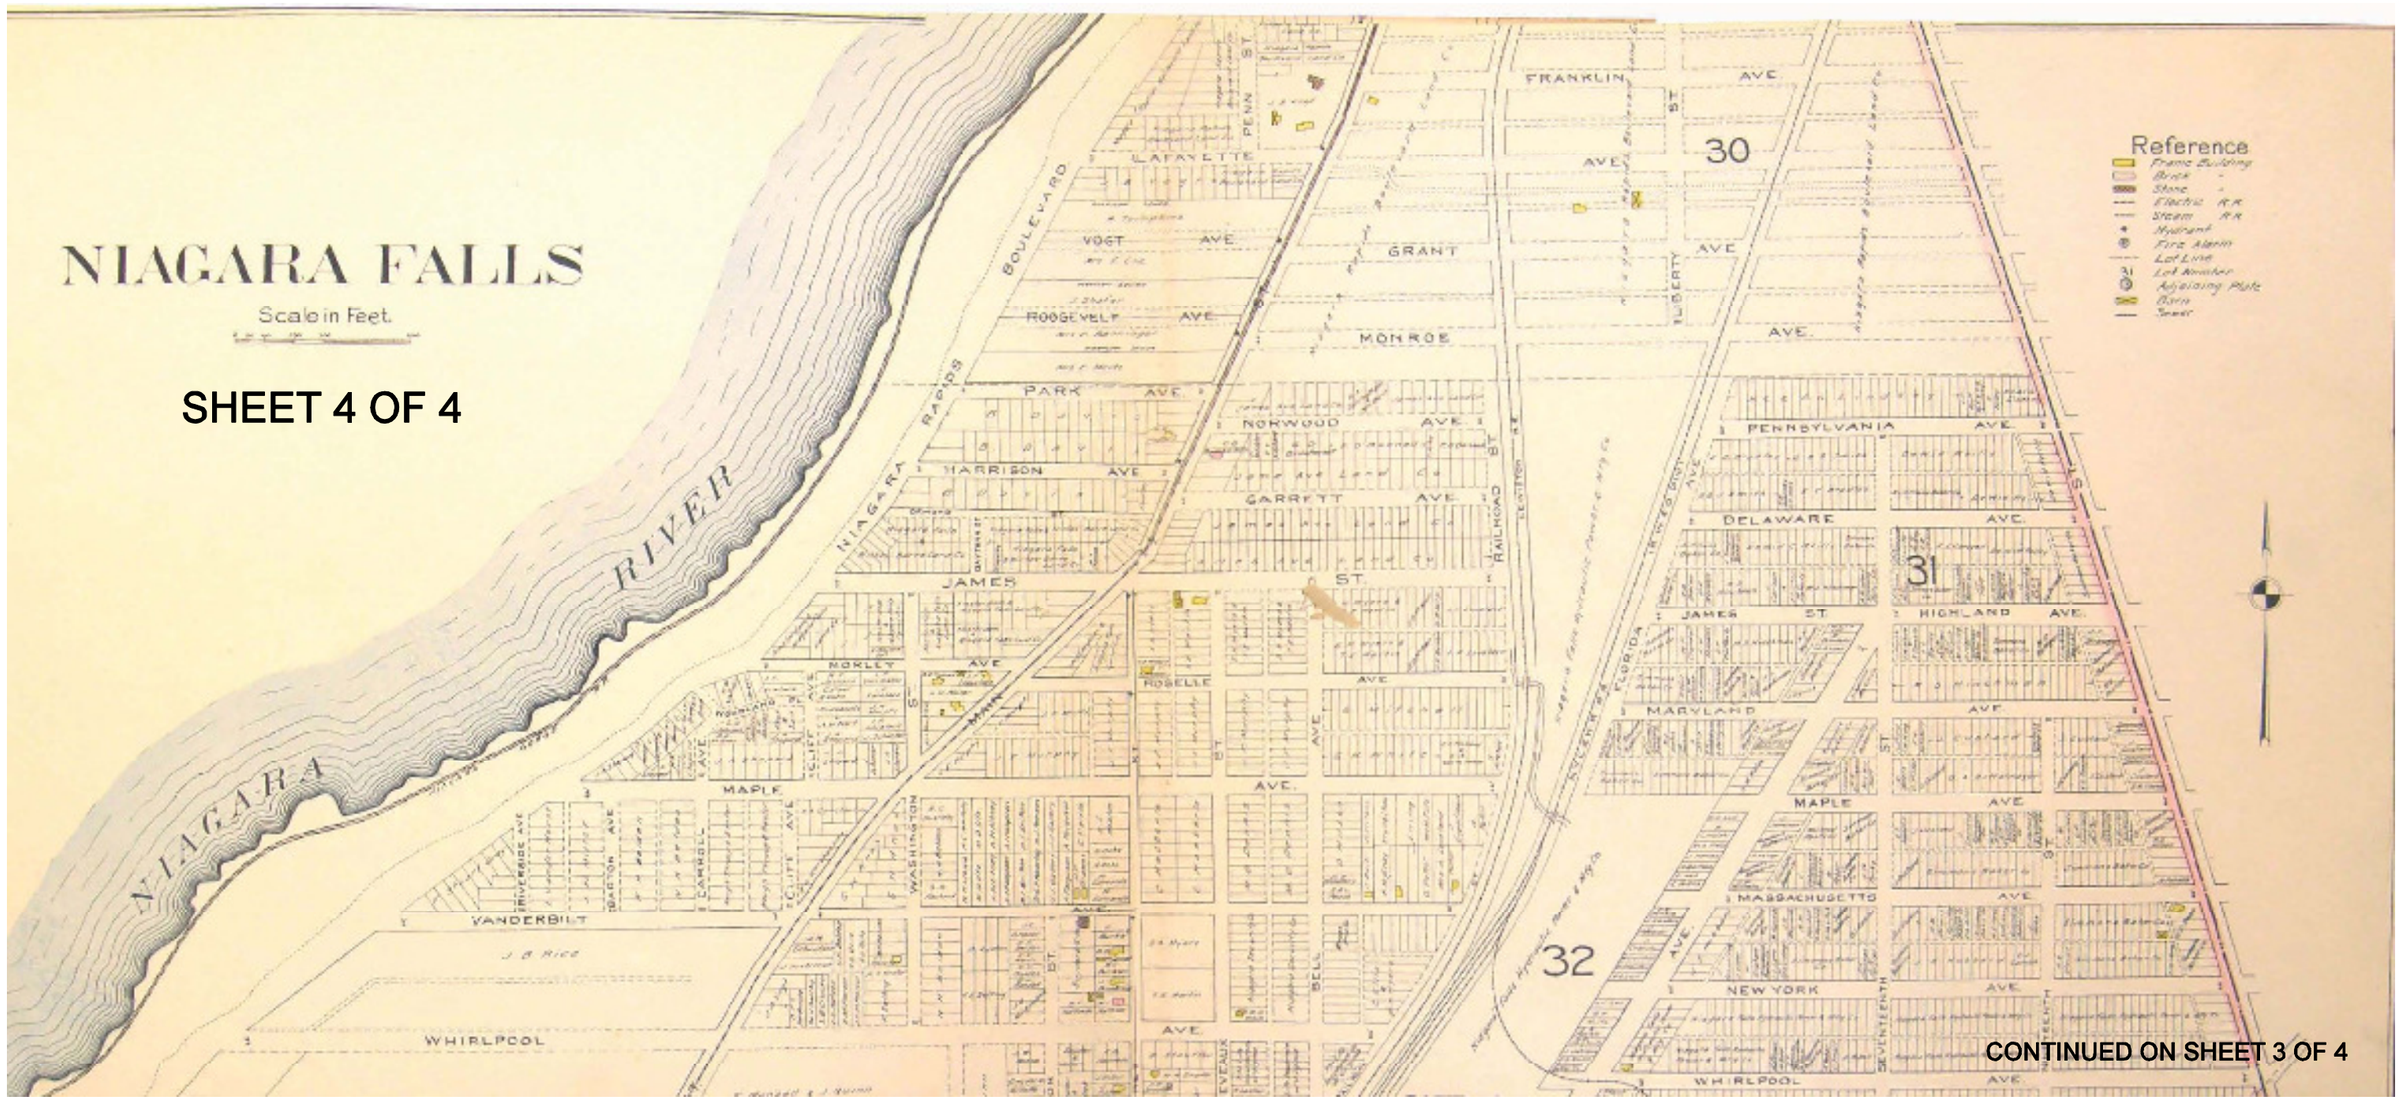

CONTINUED ON SHEET 3 OF 4